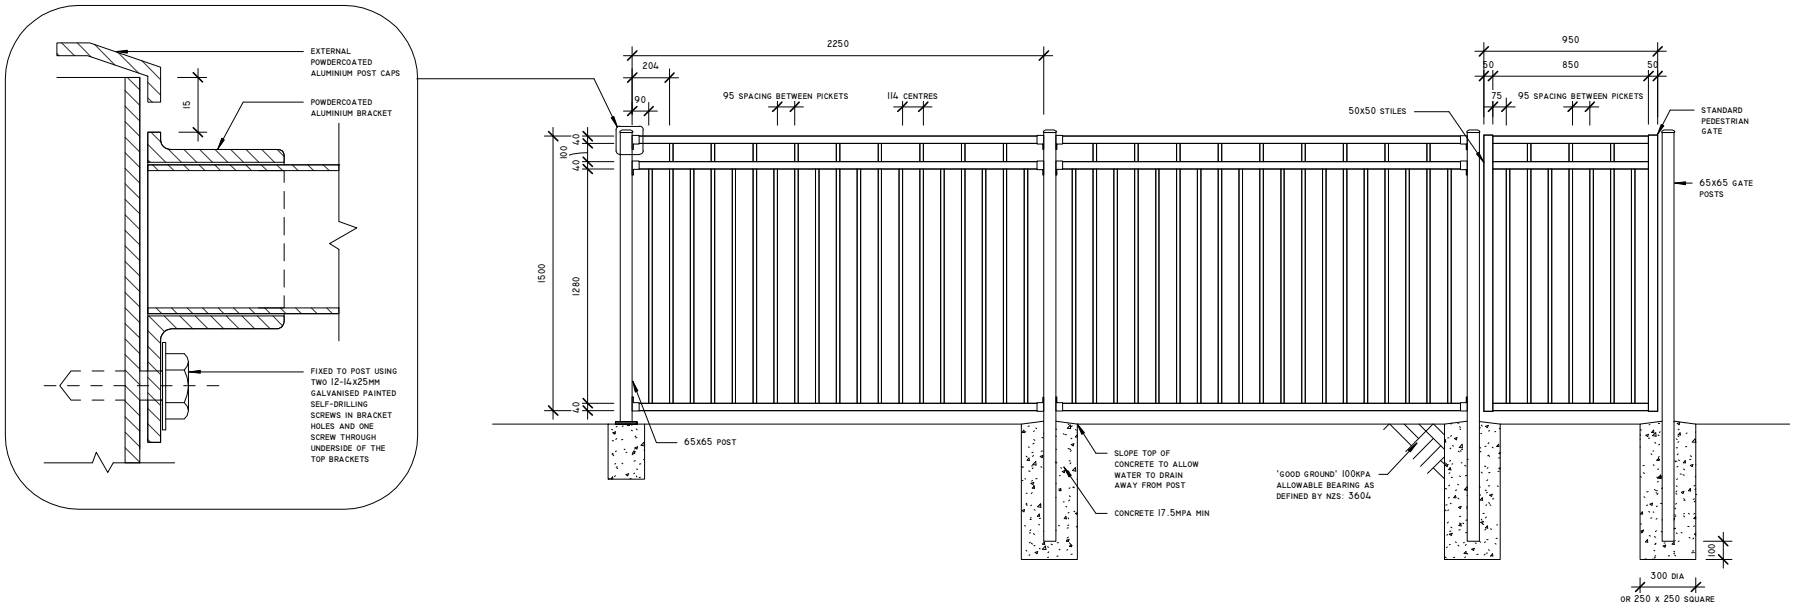

Boundaryline

Terranota Ltd. P.O. Box 1703 Invercargill 1703
Telephone: 0800 003 006
Fax: 03 215 8248
Email: enquiries@boundaryline.co.nz
Website: www.boundaryline.co.nz

Model

DuraPanel® Polo 1500mm

For use on Swimming Pools, External Balconies or Retaining Walls, please refer to our Producer Statements for further specifications.

Rail Profile	40x40mm Square Aluminium with R3 radius on corners	Bracket Fixing	External Aluminium Bracket (adjustable brackets avaliable for angled corners)
Picket Profile	19x19mm Square Aluminium with R3 radius on corners	Post Caps	External Aluminium Caps (Standard) or Internal Plastic Caps (Optional)
Panel Length	2250x1500mm	Standard Gate Hardware	Unsprung hinge, with Key-Lockable Latch
Flanged Post	65x65x1600mm (125mm square flange) M12 fixings	Child Safety Gate Hardware	Self-closing hinges, with Magnetic Top-Pull Latch
In-ground Post	65x65x2100mm		

Issue Date

3-3-2016

Scale

1:20

Unless Otherwise Specified:

All units in Millimetres
Linear Tolerances +/- 0.5mm overall
Angular Tolerances +/- 0.5mm overall

Revision

-.-