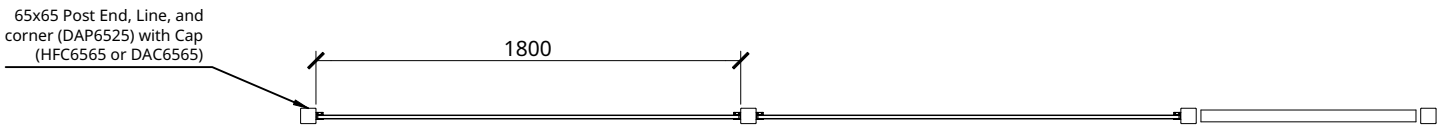

Plan View

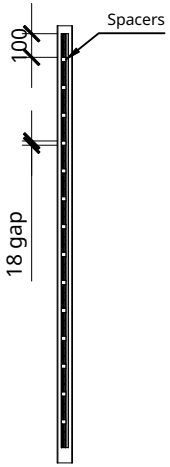

A - A

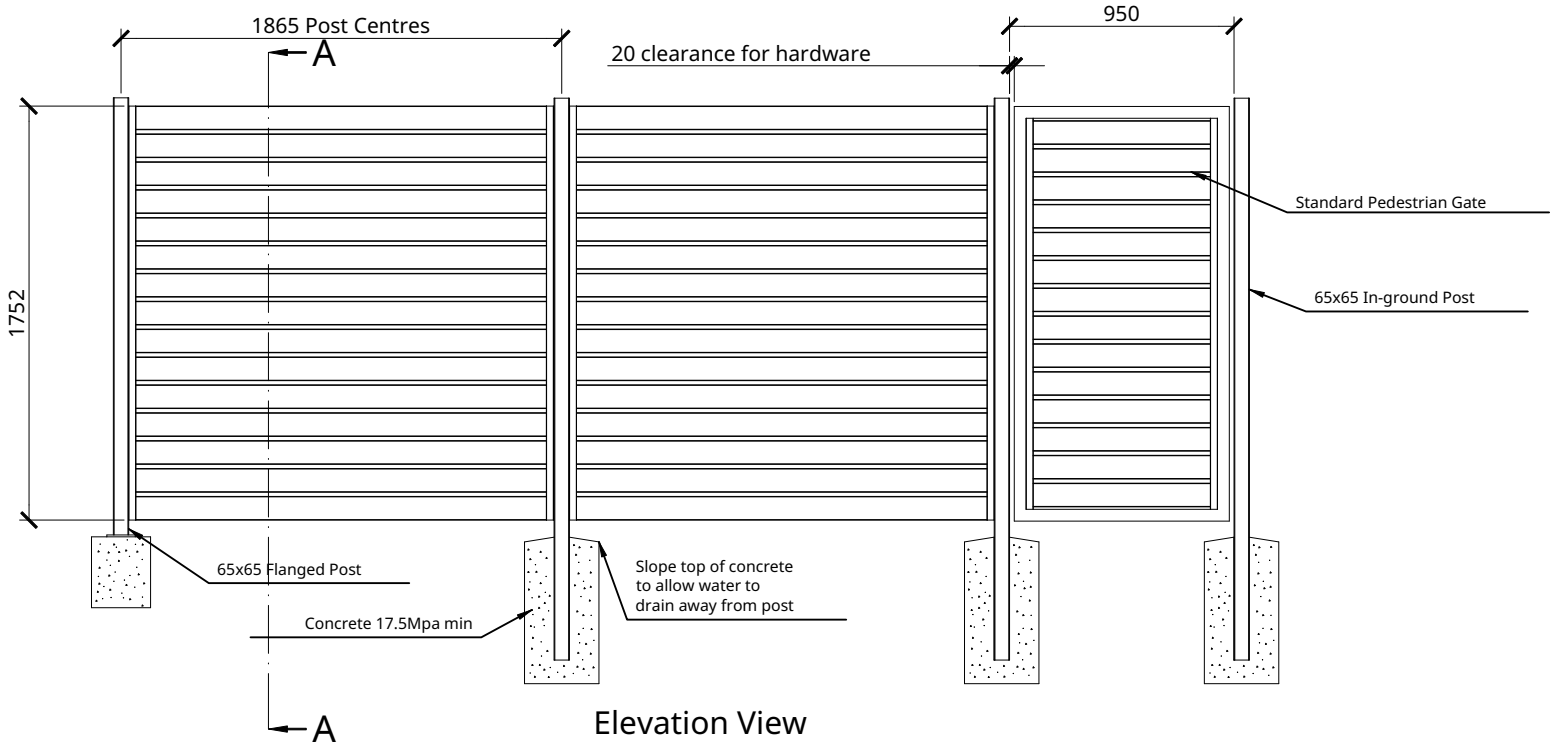

Elevation View

Boundaryline

Terranota Ltd. P.O. Box 1703 Invercargill 1703
Telephone: 0800 003 006
Fax: 03 215 8248
Email: enquiries@boundaryline.co.nz
Website: www.boundaryline.co.nz

SIZE	DATE ISSUED	REV.	DO NOT SCALE DRAWING
A4	2022-06-03		
SCALE 1:32	SHEET 1 of 1	WEIGHT	

Model

SleekWall Horizontal Slats

UNLESS OTHERWISE SPECIFIED, DIMENSIONS ARE IN MILLIMETERS

Rail Profile		Bracket Fixing	
Picket Profile		Post Caps	
Panel Length		Standard Gate Hardware	
Flanged Post		Child Safety Gate Hardware	
In-ground Post			