SentryPanel SchoolPanel 1500

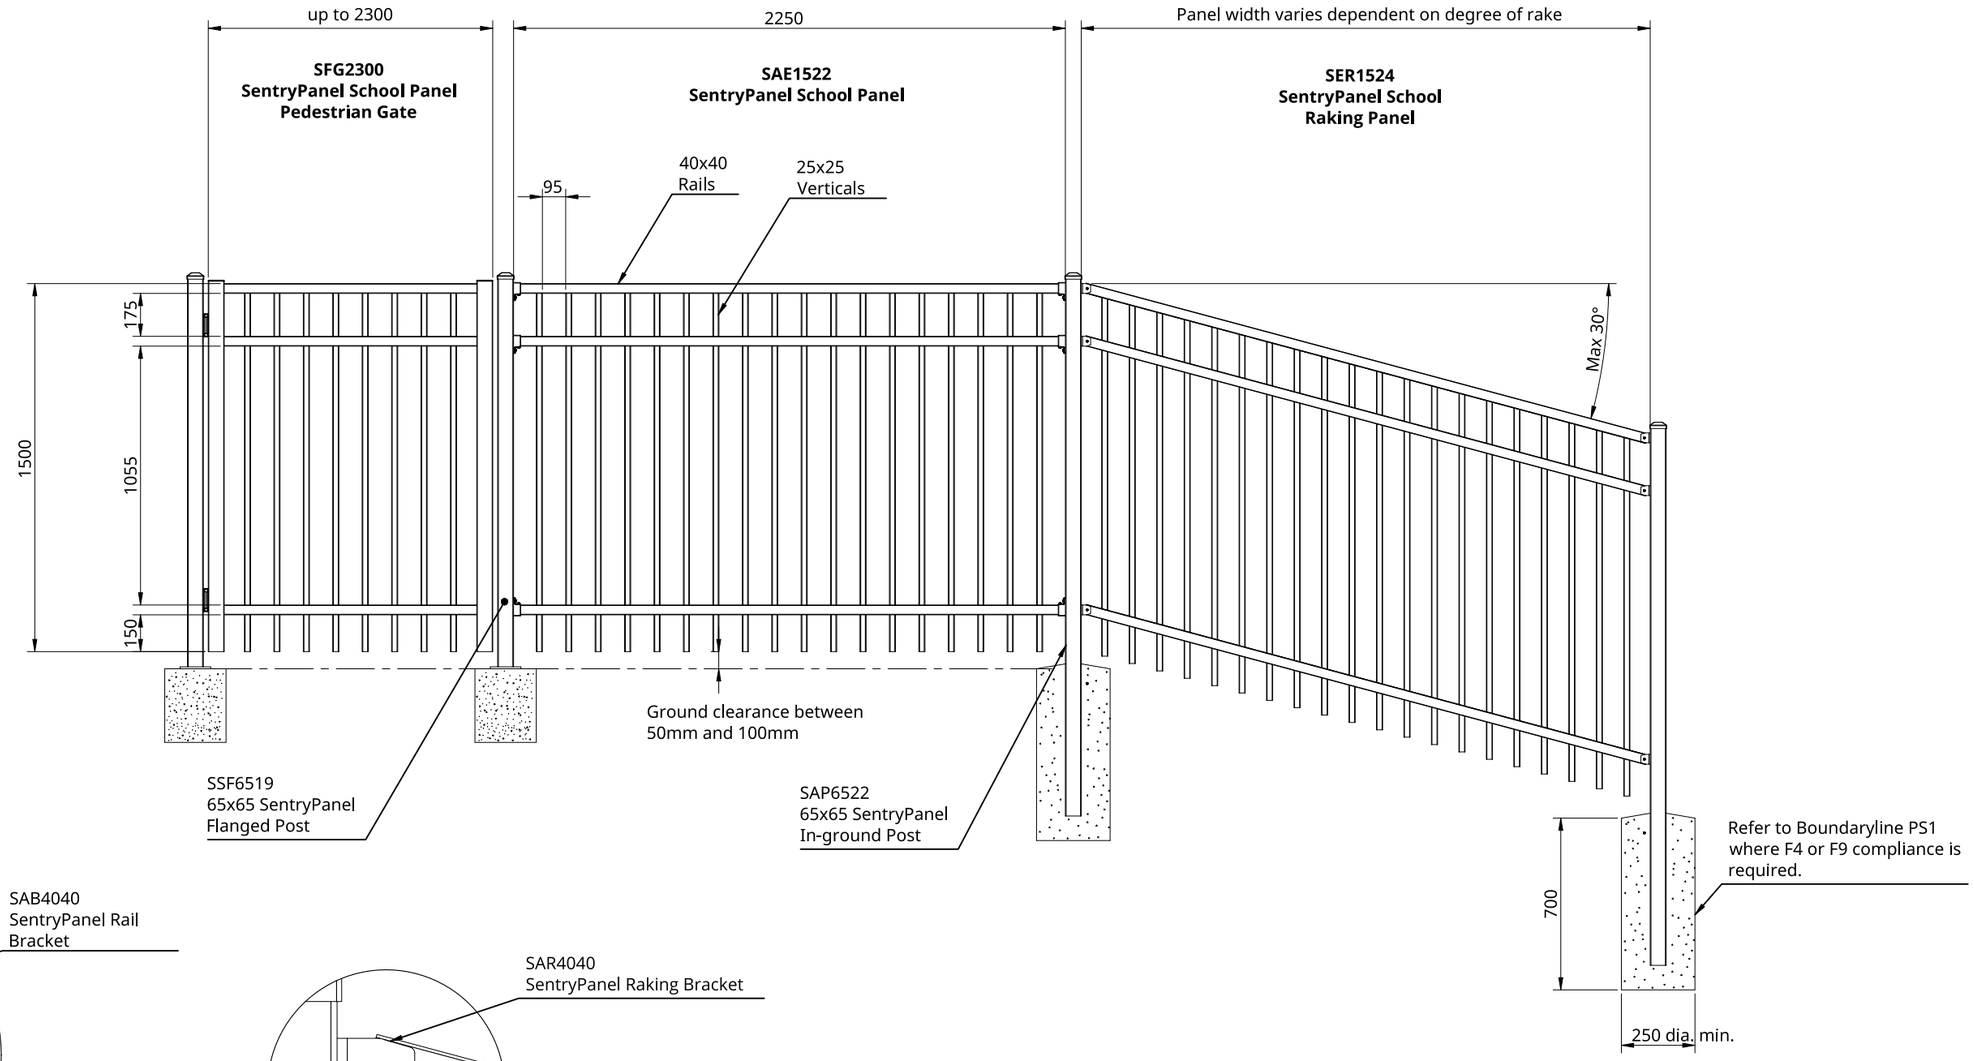

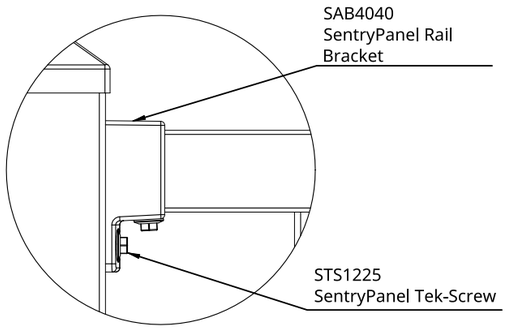

Panel Bracket Detail
1:3

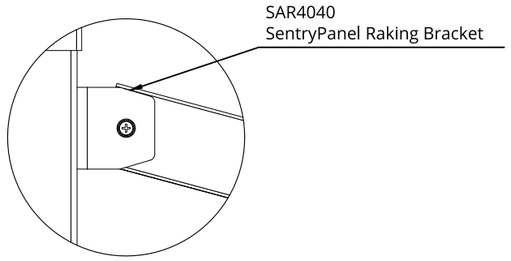

Raking Panel Bracket Detail
1:3

Boundaryline
Boundaryline Ltd.
60 Basstian Street, Invercargill
Phone: 0800 003 006
Email: enquiries@boundaryline.co.nz
Website: www.boundaryline.co.nz
All rights reserved to Boundaryline Ltd.
© Copyright June 2025.

SIZE	DATE ISSUED
A3	2025-05-05
REV.	SHEET 1 of 1
SCALE 1:25	DO NOT SCALE DRAWING

NAME	CODE	HEIGHT x WIDTH (mm)	RAIL PROFILE (mm)	C-POSTS (mm)	FLANGED POSTS (mm)	IN-GROUND POSTS (mm)	POST CAPS
SentryPanel School Panel	SAE1522	1500 x 2250	40 x 40		65 x 65 x 1900	65 x 65 x 2200	External Aluminium Caps
SentryPanel School Raking Panel	SER1524	1500 x up to 2400	40 x 40		65 x 65 x 1900	65 x 65 x 2200	External Aluminium Caps
SentryPanel School Panel Pedesterian Gate	SEG2300	1500 x up to 2300	40 x 40				