DuraPanel® Delta Adjustable Driveway Gate 950

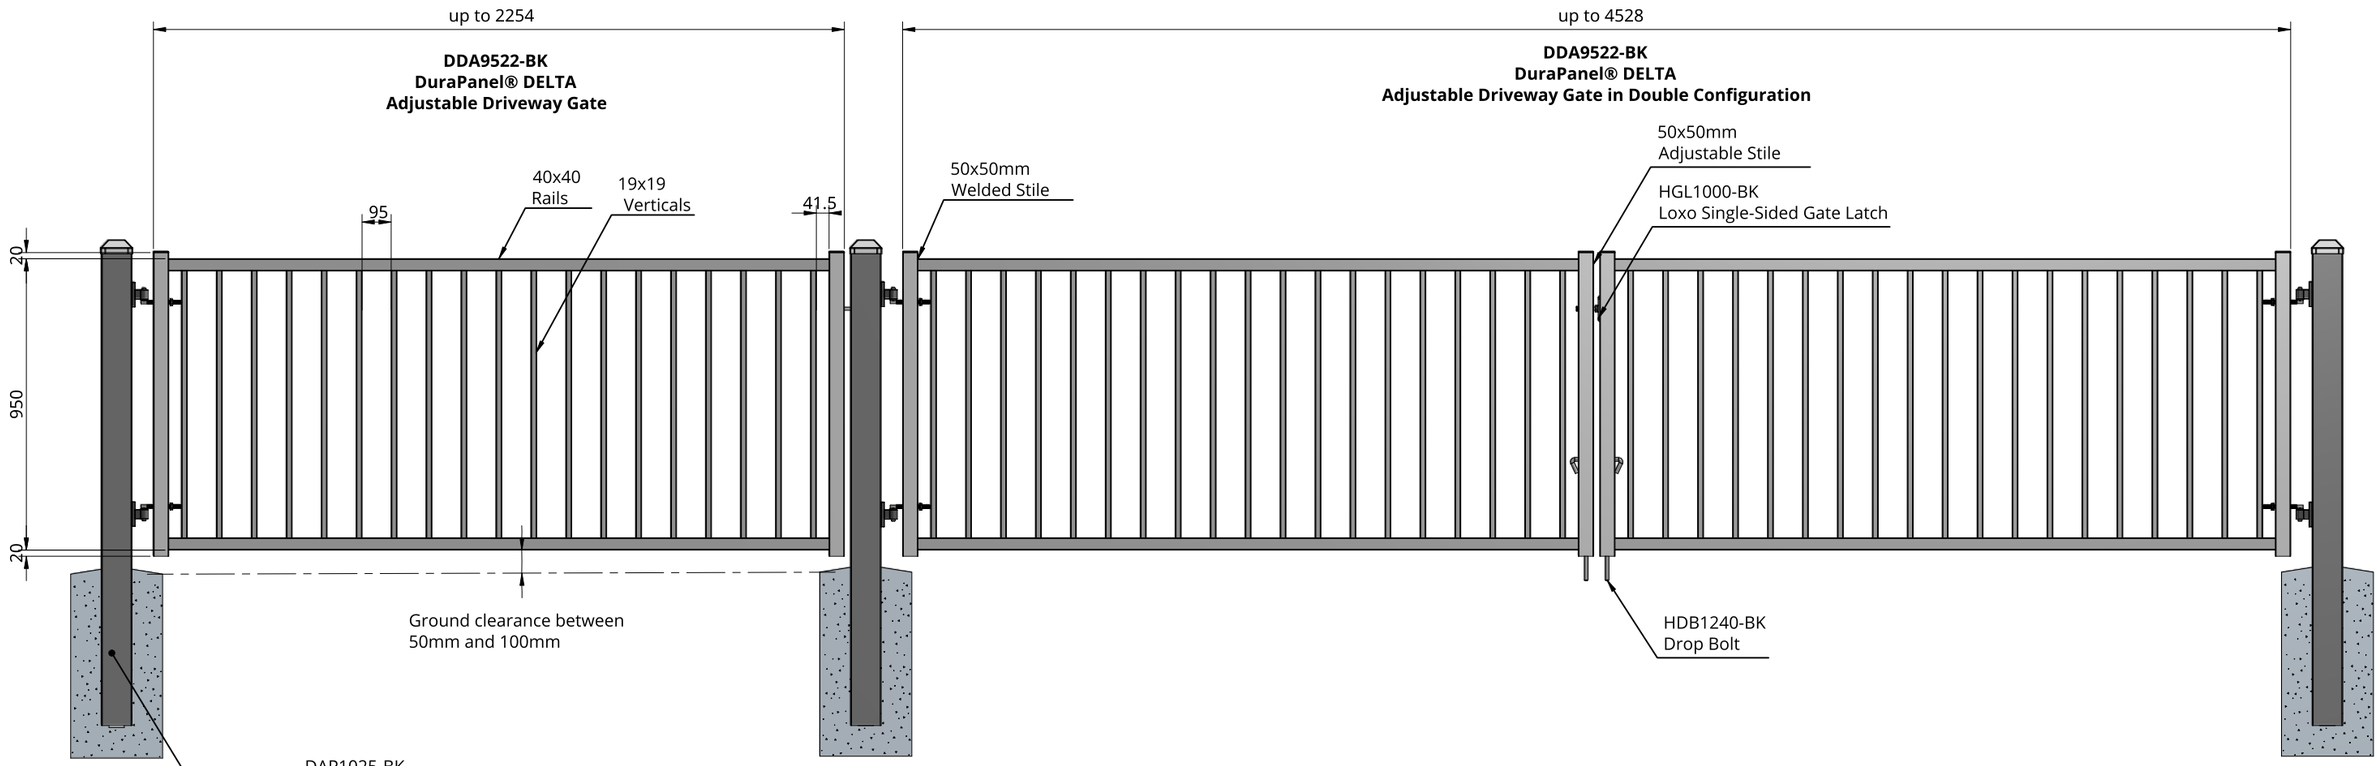

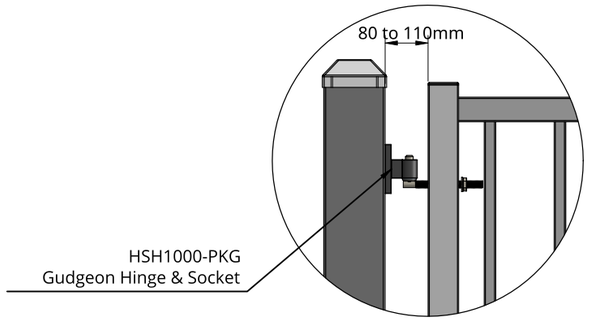

Hinged Side
Detail View

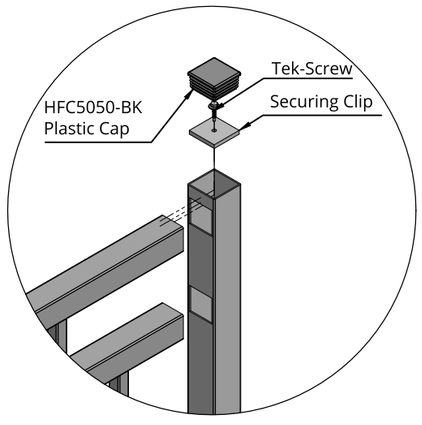

Adjustable Stile
Detail View

NOTE: Drawings depict recommended hardware.

Boundaryline

Boundaryline Ltd.
60 Basstian Street, Invercargill
Phone: 0800 003 006
Email: enquiries@boundaryline.co.nz
Website: www.boundaryline.co.nz

All rights reserved to Boundaryline Ltd.
© Copyright June 2025.

SIZE	DATE ISSUED
A3	2026-07-01
REV.	SHEET
	1 of 1
SCALE	DO NOT SCALE DRAWING
1:20	

NAME	CODE	HEIGHT x WIDTH (mm)	RAILS (mm)	STILES (mm)	VERTICALS (mm)	POSTS (mm)	POST CAPS
DuraPanel® DELTA Adjustable Driveway Gate	DDA9522-BK	950 x up to 2254	40 x 40	50 x 50	19 x 19	100 x 100	Internal Plastic Caps External Steel Caps