


ModePanel Arc Adjustable Driveway Gate 1800

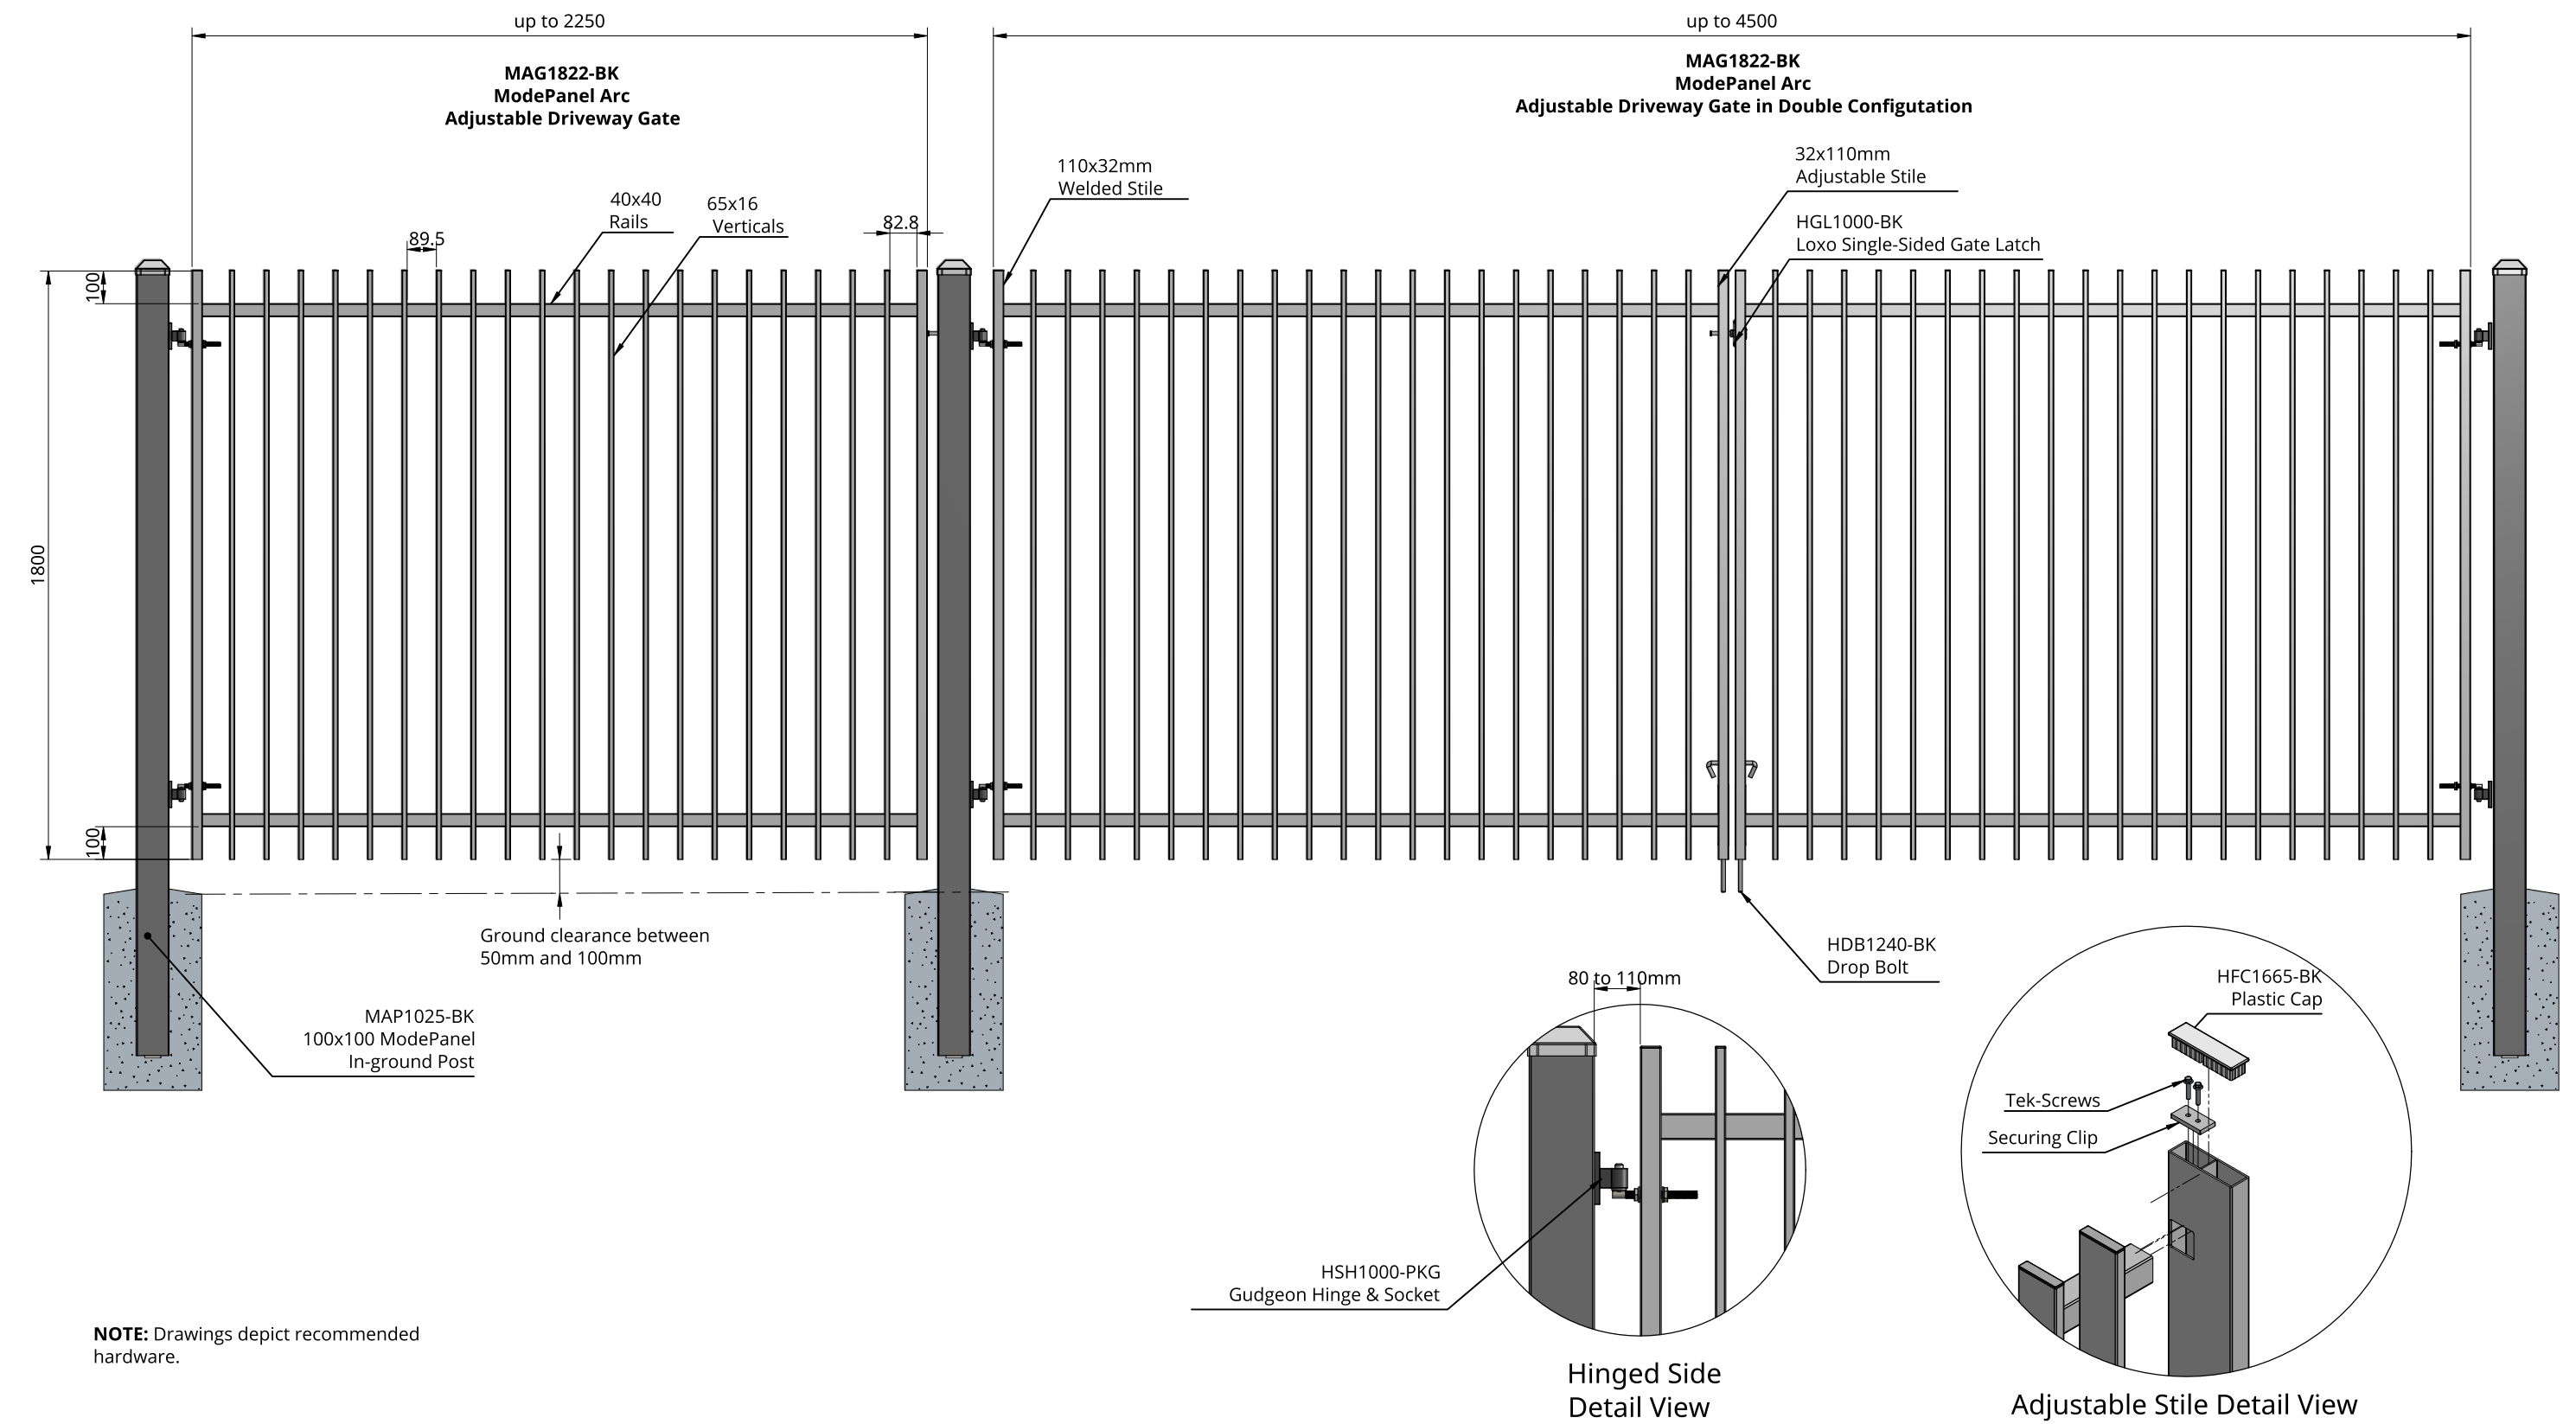

Boundaryline Ltd.
60 Basstian Street, Invercargill
Phone: 0800 003 006
Email: enquiries@boundaryline.co.nz
Website: www.boundaryline.co.nz
All rights reserved to Boundaryline Ltd.
© Copyright June 2025.

SIZE	DATE ISSUED	NAME	CODE	HEIGHT x WIDTH (mm)	RAILS (mm)	STILES (mm)	VERTICALS (mm)	POSTS (mm)	POST CAPS
A3	2025-03-19	ModePanel Arc Adjustable Driveway Gate	MAG1822-BK	1800 x up to 2250	40 x 40	110 x 32	65 x 16	100 x 100	Internal Plastic Caps External Steel Caps
REV.	SHEET 1 of 1								
SCALE 1:20	DO NOT SCALE DRAWING								